L-1
L.001

BASE MAP
SCALE: 1"=20'.

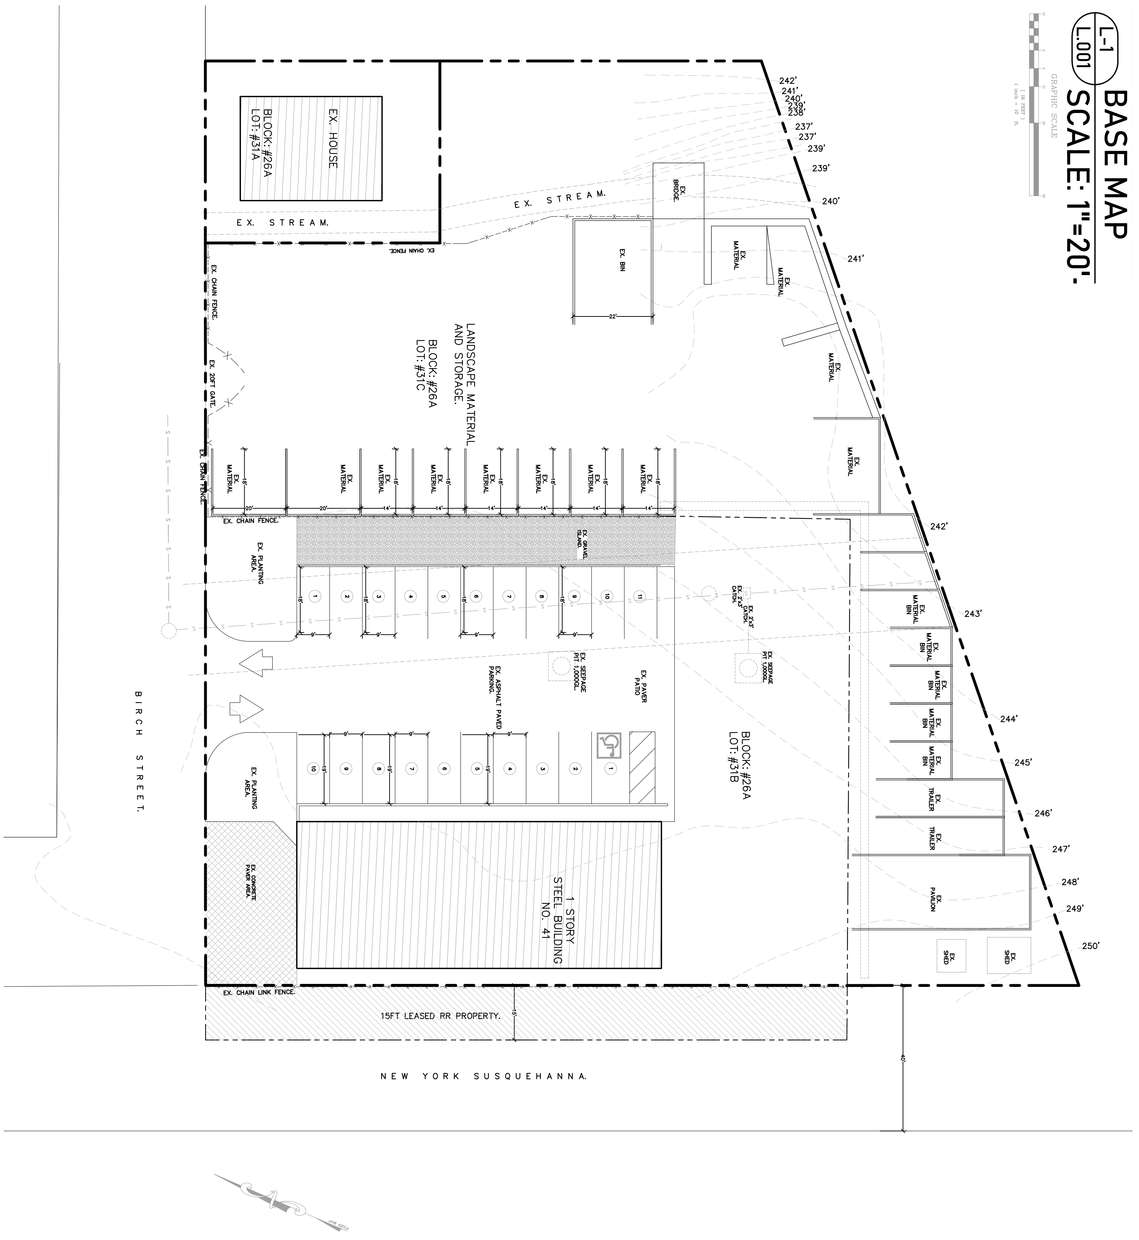

CLC Landscape Design

58 Ringwood Avenue
Ringwood, New Jersey 07456
Phone: (973) 839-6026
FAX: (973) 839-3081

Site Plan

Midland Park Office

41 Birch St,
Block 26A Lot 31B
Borough of Midland Park,
Bergen County, New Jersey 07432

Landscape Architect:	Richard Cording
Drawn By:	Ariel Payamps
Date:	October 29, 2021
Scale:	AS NOTED
Sheet:	1 of 1

Comp. File Name: XXXX_Res.dwg

Revisions:

No.	Note:	Date:

Richard Cording, CLA